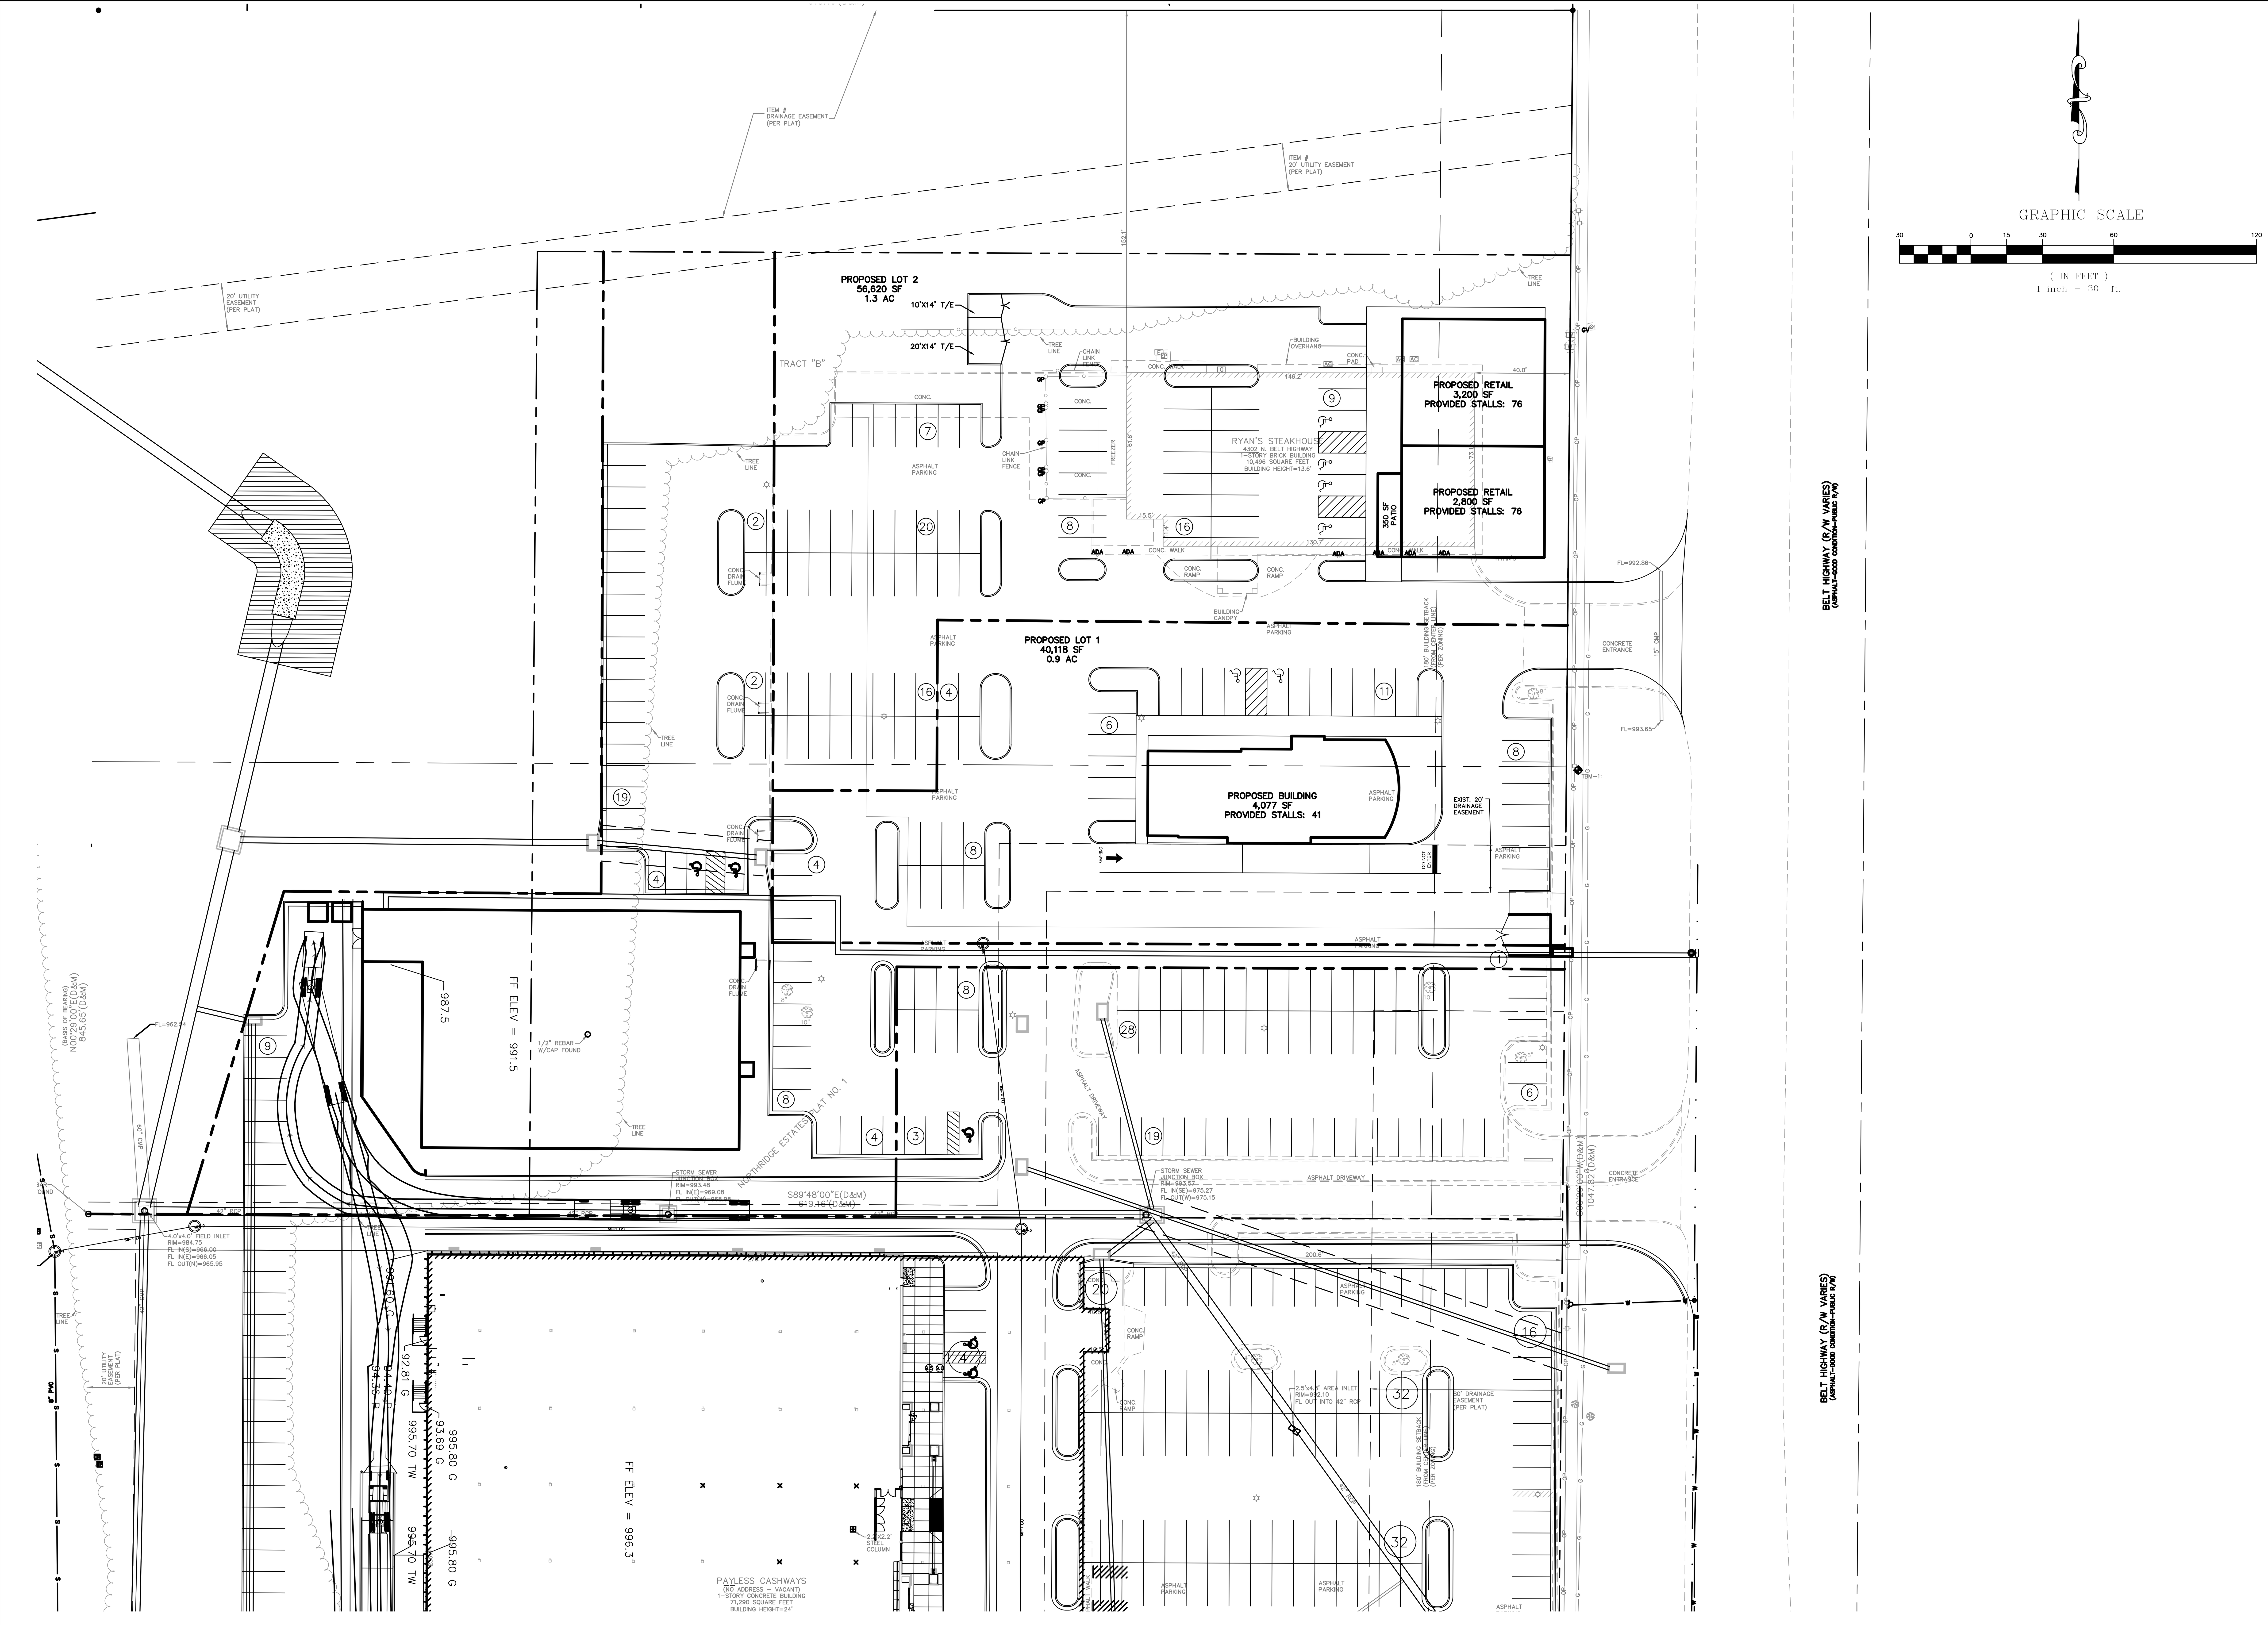

COOK CROSSING
4302 NORTH BELT HIGHWAY
ST. JOSEPH, MISSOURI

SKETCH #11

KAW VALLEY ENGINEERING
2319 N. JACKSON | P.O. BOX 1304
JUNCTION CITY, KANSAS 66441
PH. (785) 762-5040 | FAX (785) 762-7744
jc@kveng.com | www.kveng.com

REV	DATE	DESCRIPTION	DSN	DWN	CHK

PROJ. NO. A16_7699
DESIGNER SDM
DRAWN BY TCH
CFN 7699SK11
SHEET 1 OF 1
REV

THIS DRAWING SHALL NOT BE UTILIZED BY ANY PERSON, FIRM, OR CORPORATION IN WHOLE OR IN PART WITHOUT THE SPECIFIC PERMISSION OF KAW VALLEY ENGINEERING, INC.